THIS ROOF SYSTEM DESIGN USES ANTI-ROLL CLIPS INSTALLED AS SHOWN IN SECTION RF50A/AA ON DRAWING SED-006 & ON CROSS SECTION.

LOCATIONS ARE INDICATED ON THE ROOF FRAMING PLAN.
Clip Mark Number is: CL-13 (DOWNHILL)

BLDG#1
BLDG#1a

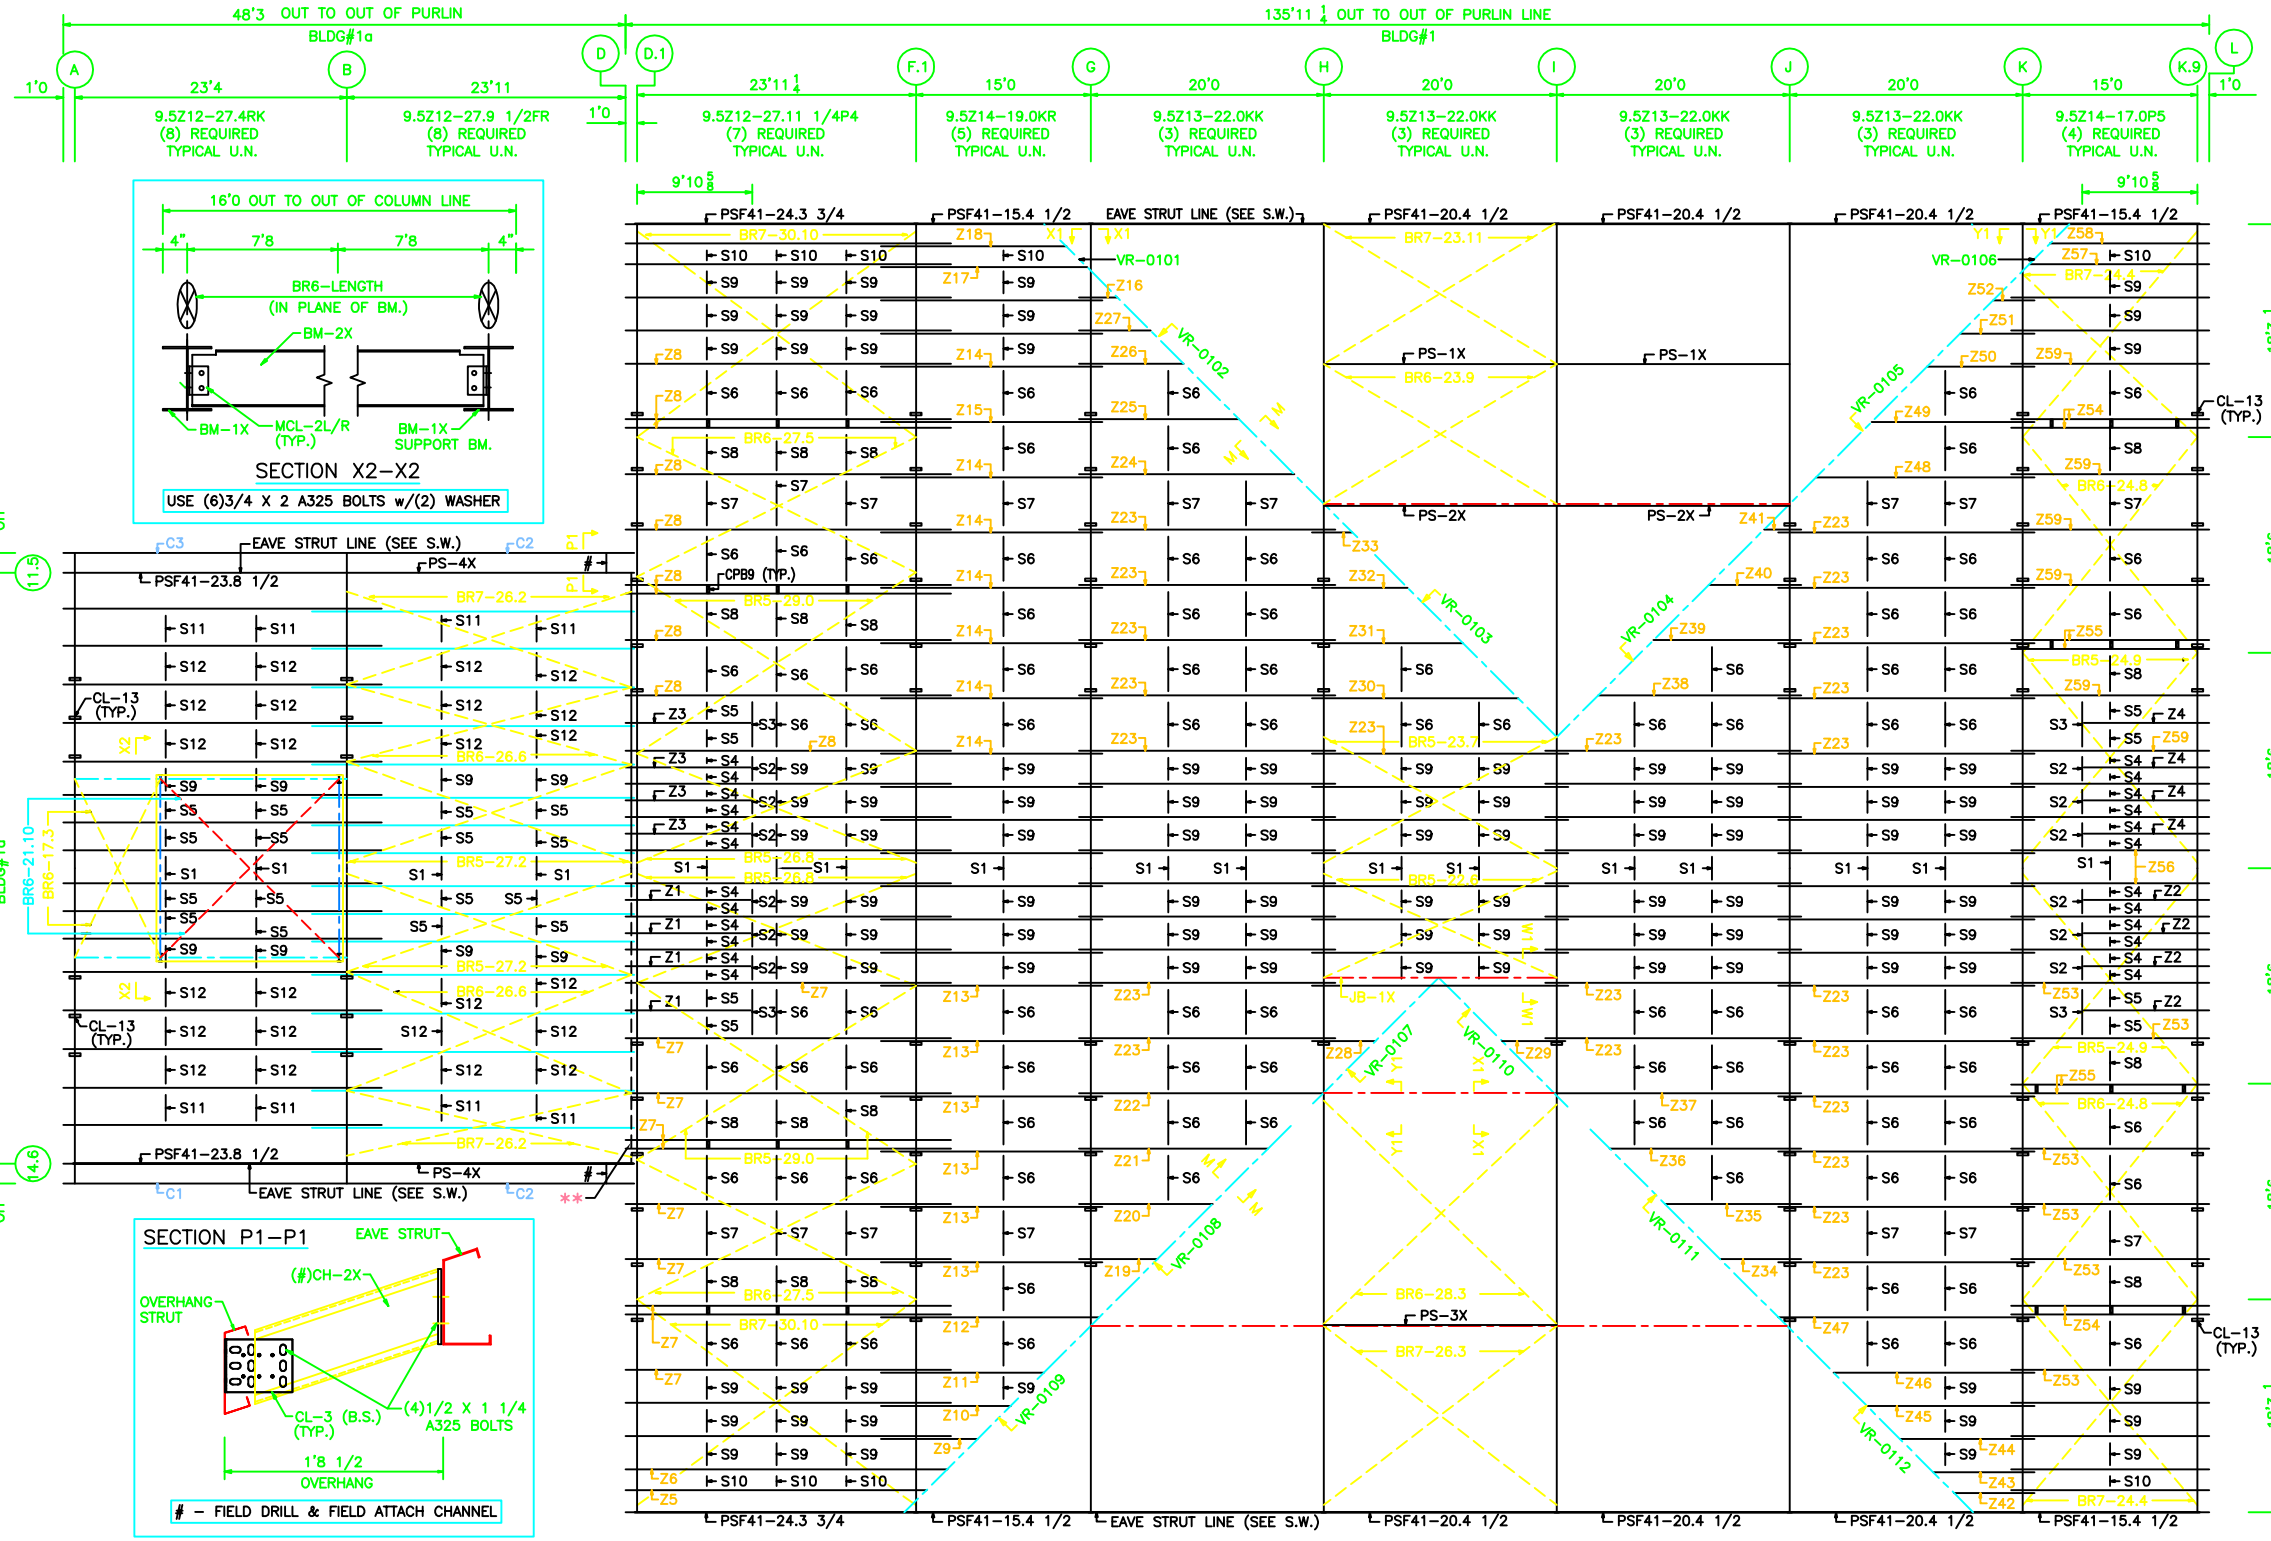

(4)Z1 - 9.5Z12-10.9 1/8KZ
(4)Z2 - 9.5Z14-10.9 1/8ZK
(4)Z3 - 9.5Z12-10.9 1/8ZK
(4)Z4 - 9.5Z14-10.9 1/8KZ
(1)Z5 - 9.5Z12-25.5 3/4P1
(1)Z6 - 9.5Z12-27.3 1/4P1
(10)Z7 - 9.5Z12-27.11 1/4P1
(10)Z8 - 9.5Z12-27.11 1/4P2
(1)Z9 - 9.5Z14-8.2 1/4RZ
(1)Z10 - 9.5Z14-11.0 1/4RZ
(1)Z11 - 9.5Z14-13.10 1/2P1
(1)Z12 - 9.5Z12-18.7 3/8P1
(6)Z13 - 9.5Z14-19.0P1
(7)Z14 - 9.5Z14-19.0P2
(1)Z15 - 9.5Z12-19.0P2
(1)Z16 - 9.5Z13-3.2 1/8ZK
(1)Z17 - 9.5Z14-18.3ZR
(1)Z18 - 9.5Z14-15.6 5/8ZR
(1)Z19 - 9.5Z13-6.4 1/4KZ
(1)Z20 - 9.5Z13-11.1 1/8P1
(1)Z21 - 9.5Z13-15.10 1/8P1
(1)Z22 - 9.5Z13-21.3 1/2P1
(22)Z23 - 9.5Z13-22.0P1
(1)Z24 - 9.5Z13-18.4 3/8P1
(1)Z25 - 9.5Z13-13.7 3/8P1
(1)Z26 - 9.5Z13-8.10 1/2P1
(1)Z27 - 9.5Z13-6.0 3/8ZK
(1)Z28 - 9.5Z13-5.4KZ
(1)Z29 - 9.5Z13-5.7ZK
(1)Z30 - 9.5Z13-17.4P1
(1)Z31 - 9.5Z13-12.7 1/8P1
(1)Z32 - 9.5Z13-7.10 1/8ZK
(1)Z33 - 9.5Z13-3.1 1/4ZK
(1)Z34 - 9.5Z13-6.7 1/4ZK
(1)Z35 - 9.5Z13-11.4 1/8P1
(1)Z36 - 9.5Z13-16.1 1/8P1
(1)Z37 - 9.5Z13-21.3 1/2P2
(1)Z38 - 9.5Z13-17.4P2
(1)Z39 - 9.5Z13-12.7 1/8P2
(1)Z40 - 9.5Z13-7.10 1/8KZ
(1)Z41 - 9.5Z13-3.1 1/4KZ
(1)Z42 - 9.5Z13-6.9 1/2ZK
(1)Z43 - 9.5Z13-8.7ZK
(1)Z44 - 9.5Z13-11.5 1/4ZK
(1)Z45 - 9.5Z13-14.3 1/4ZK
(1)Z46 - 9.5Z13-17.1 1/2P1
(1)Z47 - 9.5Z12-21.10 3/8P1
(1)Z48 - 9.5Z13-18.4 3/8P2
(1)Z49 - 9.5Z13-13.7 3/8P2
(1)Z50 - 9.5Z13-8.10 1/2P2
(1)Z51 - 9.5Z13-6.0 3/8KZ
(1)Z52 - 9.5Z13-3.2 1/8KZ
(6)Z53 - 9.5Z14-17.0P2
(4)Z54 - 9.5Z12-17.0P1
(4)Z55 - 9.5Z13-17.0P1
(2)Z56 - 9.5Z13-17.0KK
(1)Z57 - 9.5Z14-16.3KZ
(1)Z58 - 9.5Z14-13.6 5/8KZ
(6)Z59 - 9.5Z14-17.0P3

(1)C1 - 4B95C3-24.3 3/4ZK
(2)C2 - 4B95C3-23.10 3/4ZZ
(1)C3 - 4B95C3-24.3 3/4KZ

(17)S1 - 6C16-2.4NN w/(2)CPB-1
(12)S2 - 9.5C14-2.3P1 w/(3)CL-3
(4)S3 - 9.5C14-4.3P1 w/(3)CL-3
(24)S4 - CBA416
(24)S5 - CBA426
(92)S6 - CBA450
(16)S7 - 6C16-4.11 1/4NN w/(2)CPB-1
(16)S8 - CBA-4.4 3/4
(105)S9 - CBA430
(9)S10 - 6C16-1.9 7/8NN w/(2)CPB-1
(24)S12 - CBA436
(8)S11 - 6C16-3.3 5/8NN w/(2)CPB-1

** - FALSE RAFTER (RR-0801) (REFER E-21 71359601.02C)

- CH-2X

ROOF FRAMING PLAN
(BLDG#1 & 1a)

REFER SED-013 FOR SECTION M-M

REFER E-09 FOR SECTION X1-X1 & Y1-Y1

REFER E-09 FOR SECTION W1-W1

NO.	REVISIONS	MADE	CK'D	DATE	ENGR	DATE
2	ISSUED FOR CONSTRUCTION			01/20/07		
1	ISSUED FOR PERMIT			12/7/06	NMM	12/7/06
0	ISSUED FOR APPROVAL			08/18/06	NMM	08/18/06

DRAWING SUBMITTAL STATUS
[X] FOR CONSTRUCTION
[ ] FOR APPROVAL
[ ] FOR PERMIT ONLY
[ ] FOR PRELIMINARY

SCALE:	NONE	DATE
DRAWN BY:		08/18/06
CHECKED BY:		08/18/06
DESIGN APPD BY:		08/18/06
CAD BY:	08/15/06 15:20:21	Ver. 26.0

WYOMING UNITED METHODIST CHURCH
WYOMING MILL ROAD
WYOMING, DE

ADVANCE CONSTR. OF DELAWARE INC.

DRAWING NUMBER: 71359601 E-08
REV.NO. 2