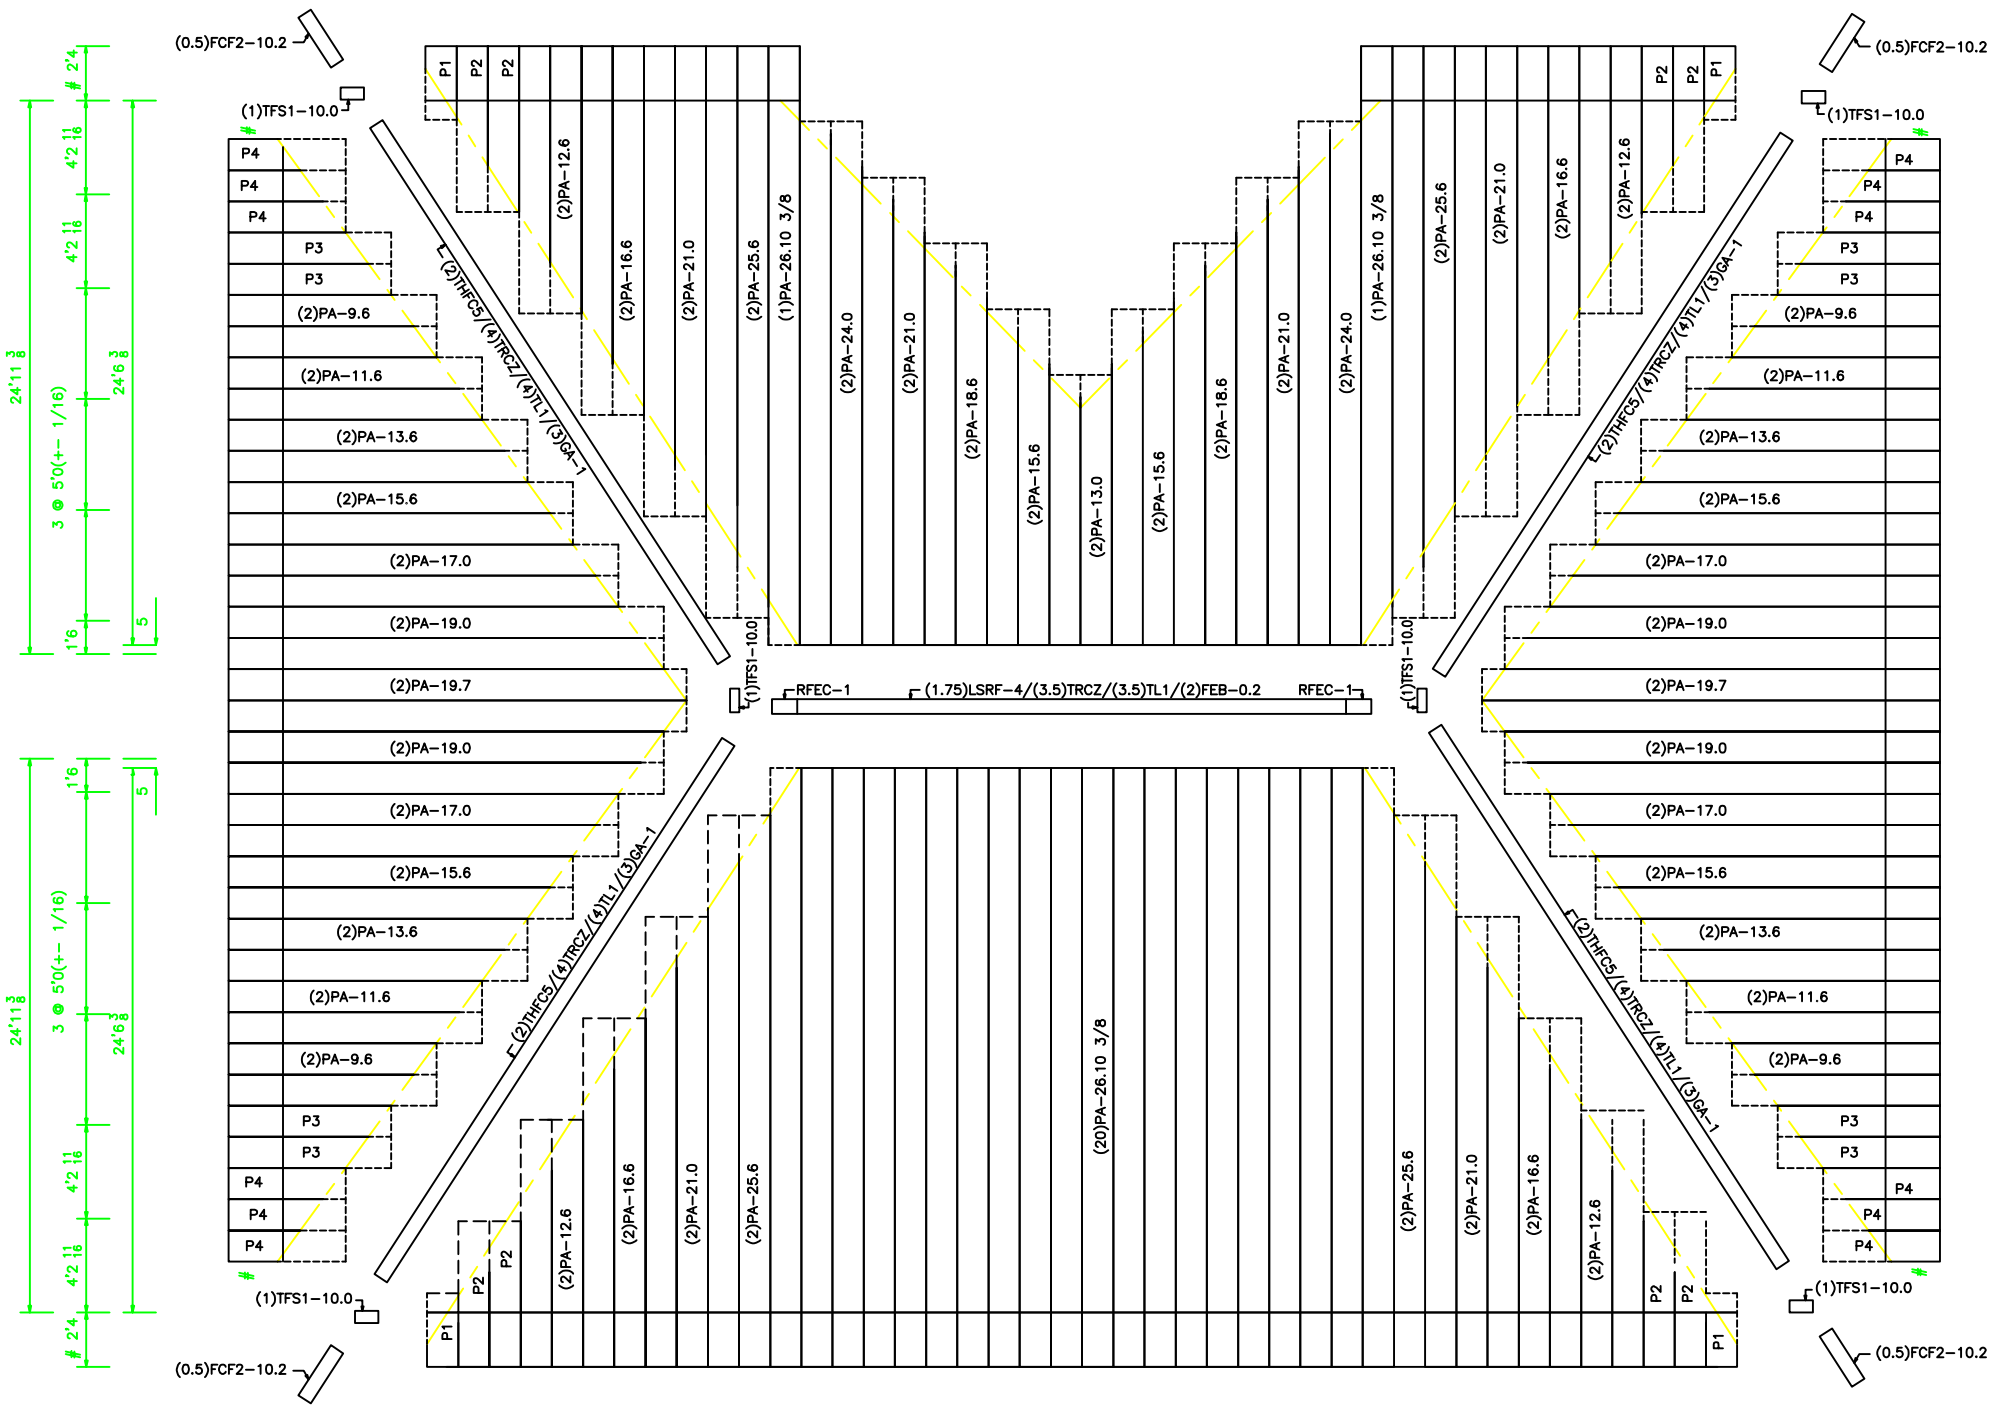

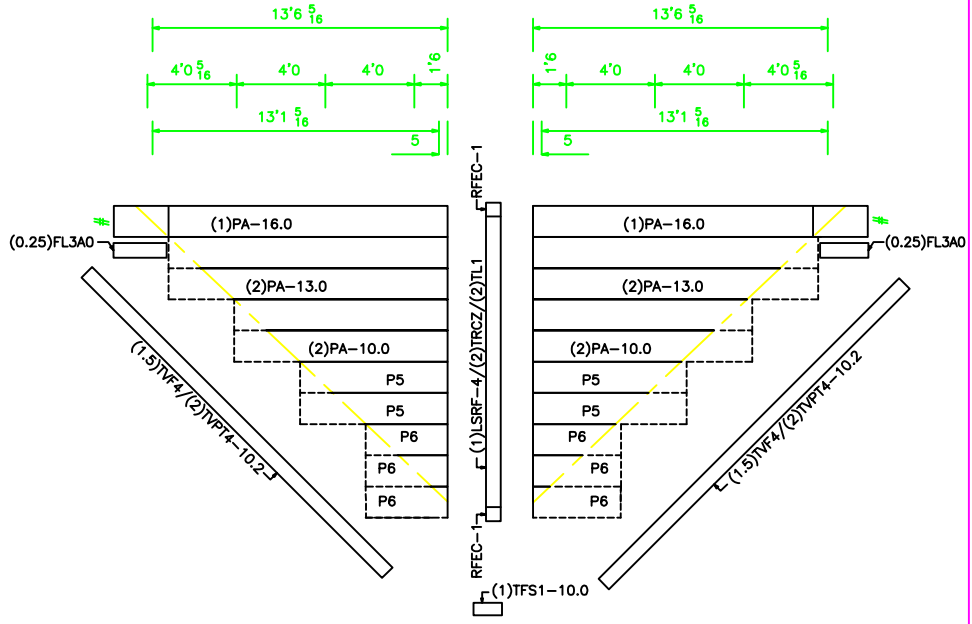

(4)P1 – PA-3.6
(8)P2 – PA-8.0
(8)P3 – PA-7.6
(12)P4 – PA-5.6
(4)P5 – PA-7.0
(6)P6 – PA-4.6

ROOF SHEETING PACKAGE MK# RF01S-A

UL90C

PANEL– LOC SEAM 16",22 GA.

COLOR – REBUP70

FIELD CUT PANELS AT HIP & VALLEY AS REQUIRED

– LOC SEAM PANELS TURN DOWN 2'4 TO CREATE WALL PANELS

NO.	REVISIONS	MADE	CK'D	DATE	ENGR	DATE
1	ISSUED FOR CONSTRUCTION			11/30/06		
0	ISSUED FOR PERMIT			11/15/06		
A	ISSUED FOR APPROVAL			10/5/06		

DRAWING SUBMITTAL STATUS
[X] FOR CONSTRUCTION
[ ] FOR APPROVAL
[ ] FOR PERMIT ONLY
[ ] FOR PRELIMINARY
CAD BY:

SCALE: NONE
DRAWN BY: 10/05/06
CHECKED BY: 10/05/06
DESIGN APPD BY:
10/03/06 13:31:43 Ver. 27.0

JIM KELLY FIELD
TERMINAL BUILDING
LEXINGTON, NEBRASKA

TL SUND CONSTRUCTORS

DRAWING NUMBER: 61494001 E-06
REV.NO. 1