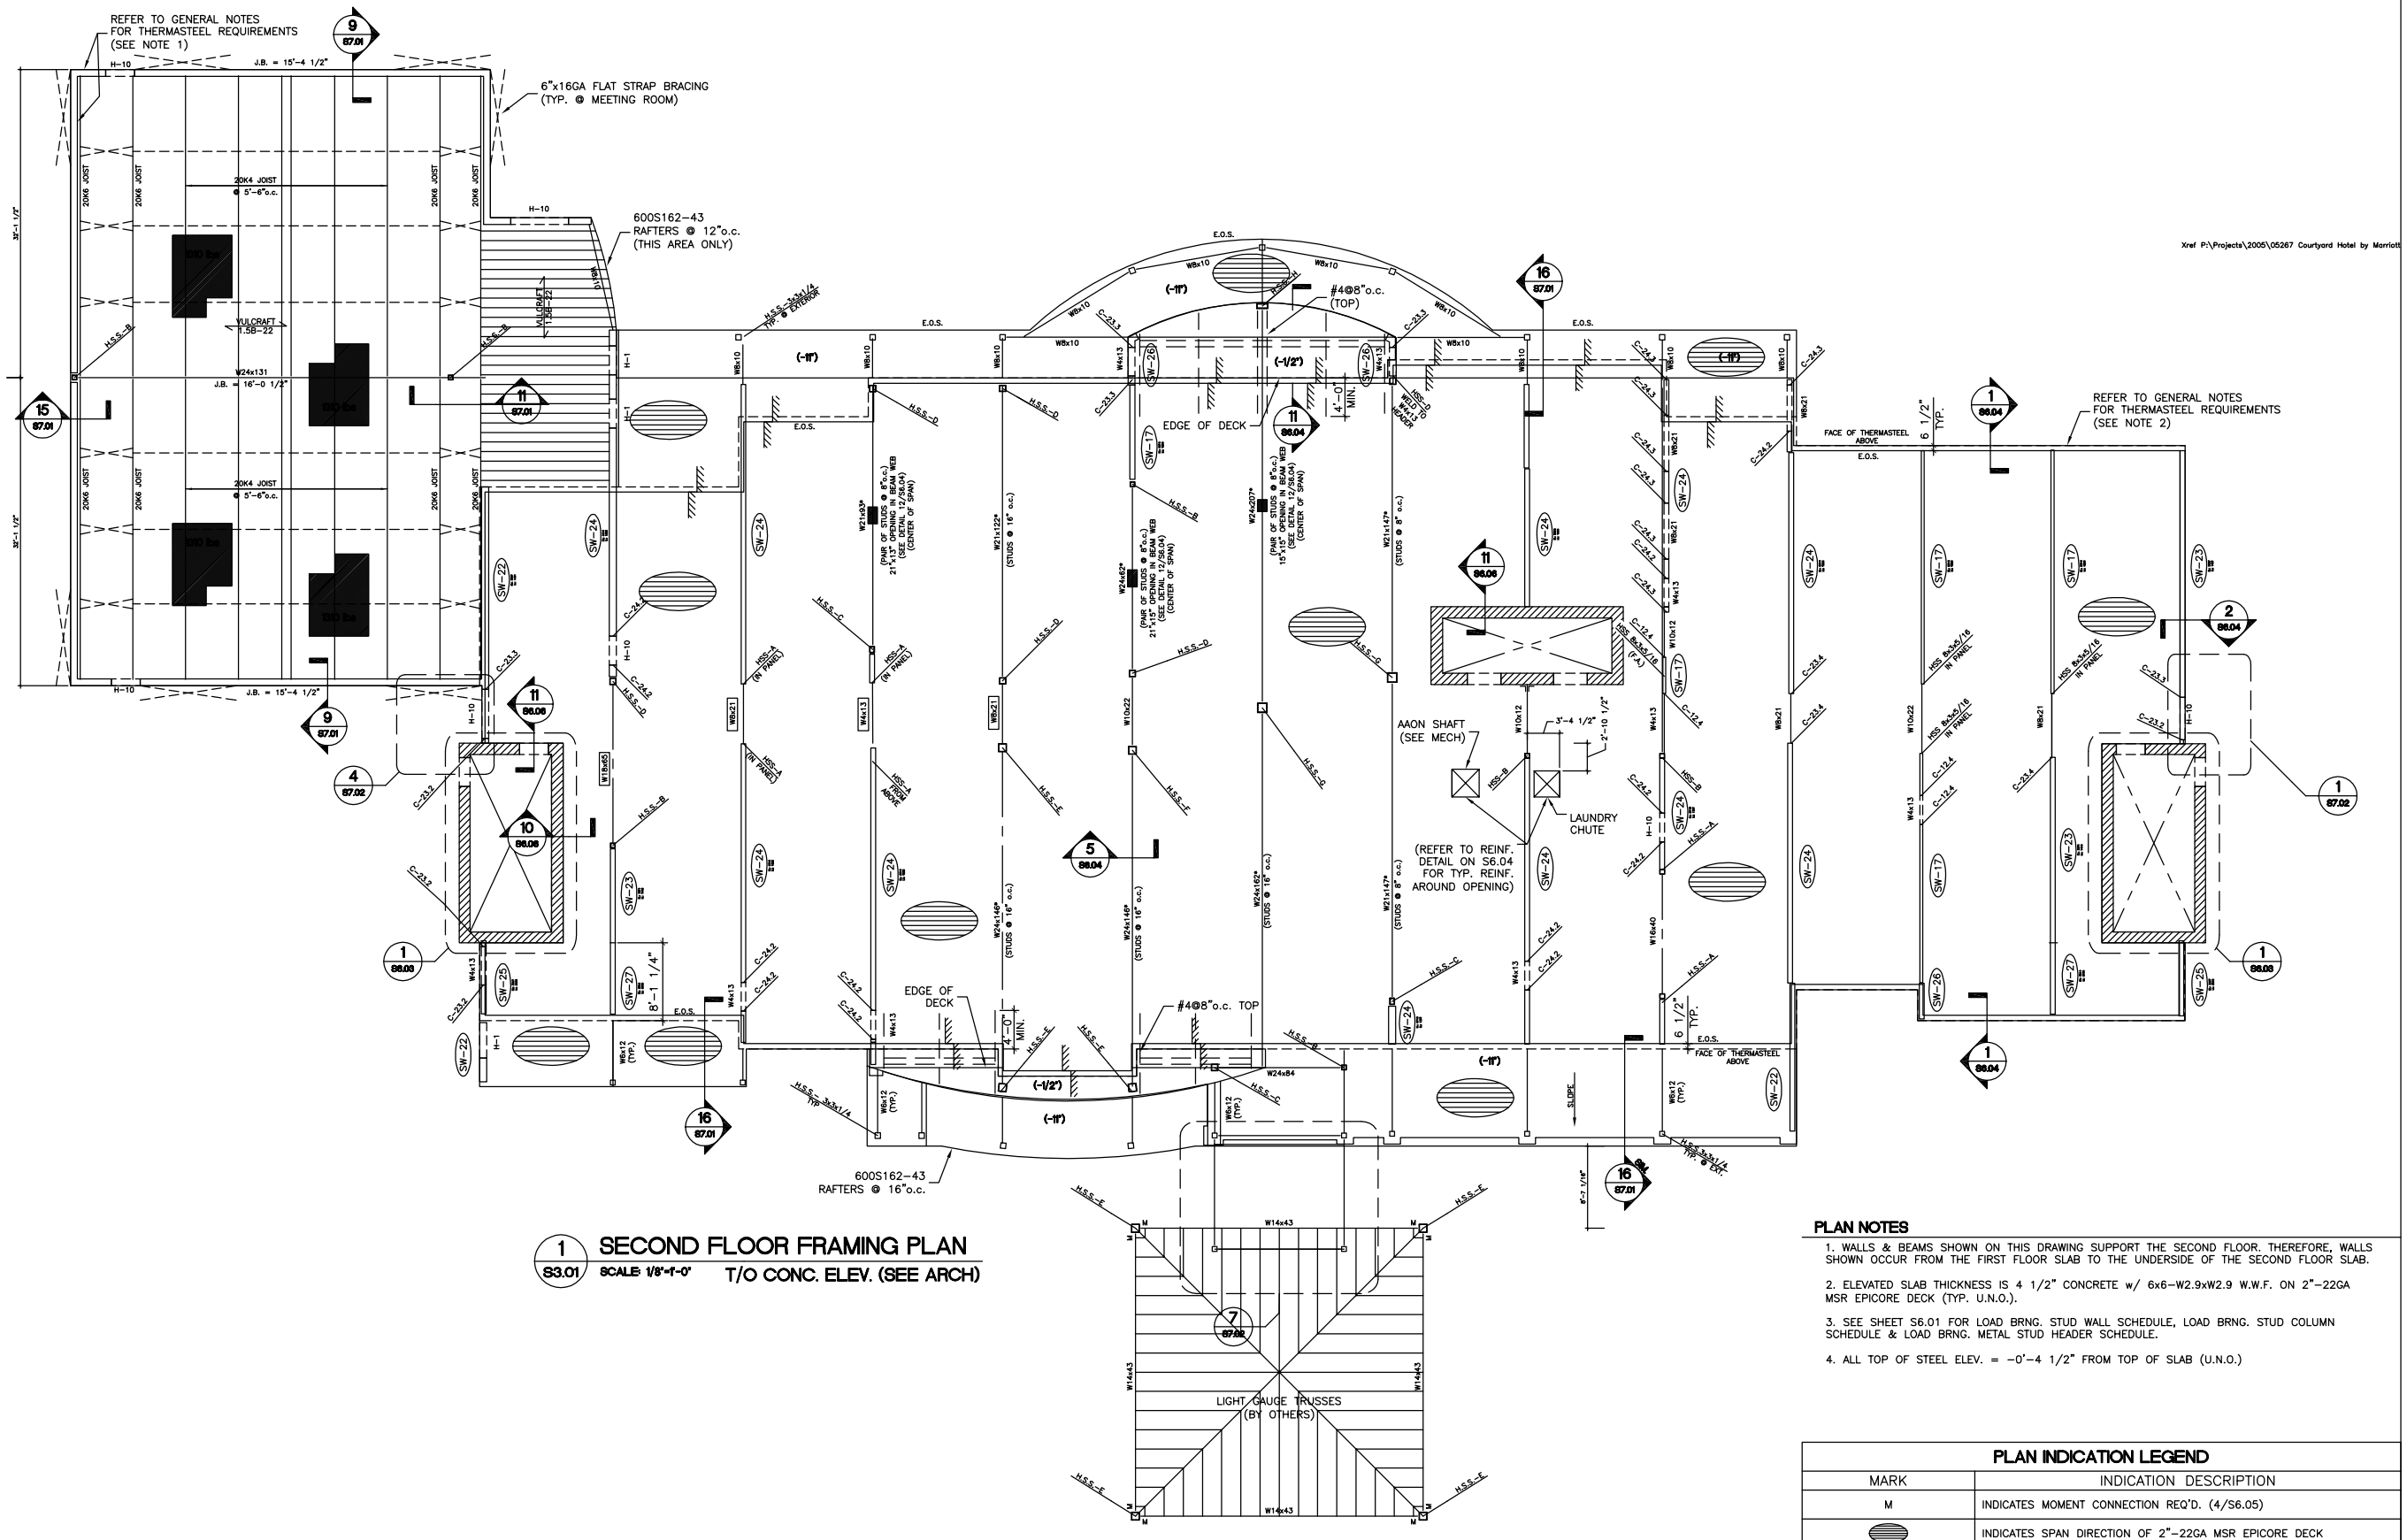

1 SECOND FLOOR FRAMING PLAN

S3.01 SCALE: 1/8"=1'-0" T/O CONC. ELEV. (SEE ARCH)

Xref P:\Projects\2005\05267 Courtyard Hotel by Marriott

PLAN NOTES

1. WALLS & BEAMS SHOWN ON THIS DRAWING SUPPORT THE SECOND FLOOR. THEREFORE, WALLS SHOWN OCCUR FROM THE FIRST FLOOR SLAB TO THE UNDERSIDE OF THE SECOND FLOOR SLAB.
2. ELEVATED SLAB THICKNESS IS 4 1/2" CONCRETE w/ 6x6-W2.9xW2.9 W.W.F. ON 2"-22GA MSR EPICORE DECK (TYP. U.N.O.).
3. SEE SHEET S6.01 FOR LOAD BRNG. STUD WALL SCHEDULE, LOAD BRNG. STUD COLUMN SCHEDULE & LOAD BRNG. METAL STUD HEADER SCHEDULE.
4. ALL TOP OF STEEL ELEV. = -0'-4 1/2" FROM TOP OF SLAB (U.N.O.)

PLAN INDICATION LEGEND

MARK	INDICATION DESCRIPTION
M	INDICATES MOMENT CONNECTION REQ'D. (4/S6.05)
	INDICATES SPAN DIRECTION OF 2"-22GA MSR EPICORE DECK
SW-XX	INDICATES STUD WALL. REFER TO SCHEDULE FOR WALL SIZE.
	INDICATES FLAT STRAPPED X-BRACED PANEL
	INDICATES INFINITY SHEAR PANEL
	INDICATES LOAD BRNG. METAL STUD WALL
	INDICATES LOAD BRNG. ICF CONCRETE WALL (SEE S6.06)

CORRIDOR POST SCHEDULE

WIDTH	STEEL SIZE	POST	NOTES
5'-2"	W4x13	-	-
7'-2"	W5x19	-	-

Courtyard Marriott
Midland, Texas

INTECH DESIGNS (INDIA)

ISSUED FOR PROGRESS SET ONLY, NOT FOR CONSTRUCTION

REVISIONS:

DATE: 01/30/2006
JOB NO: 05267
DRAWN BY: DWM
CHECKED BY: SH

SHEET NO: S3.01